GENERAL NOTES

1. GREENHOUSE AREA: 2475 S.F.
2. SEE MFG. GREENHOUSE DRAWINGS FOR DETAILS.

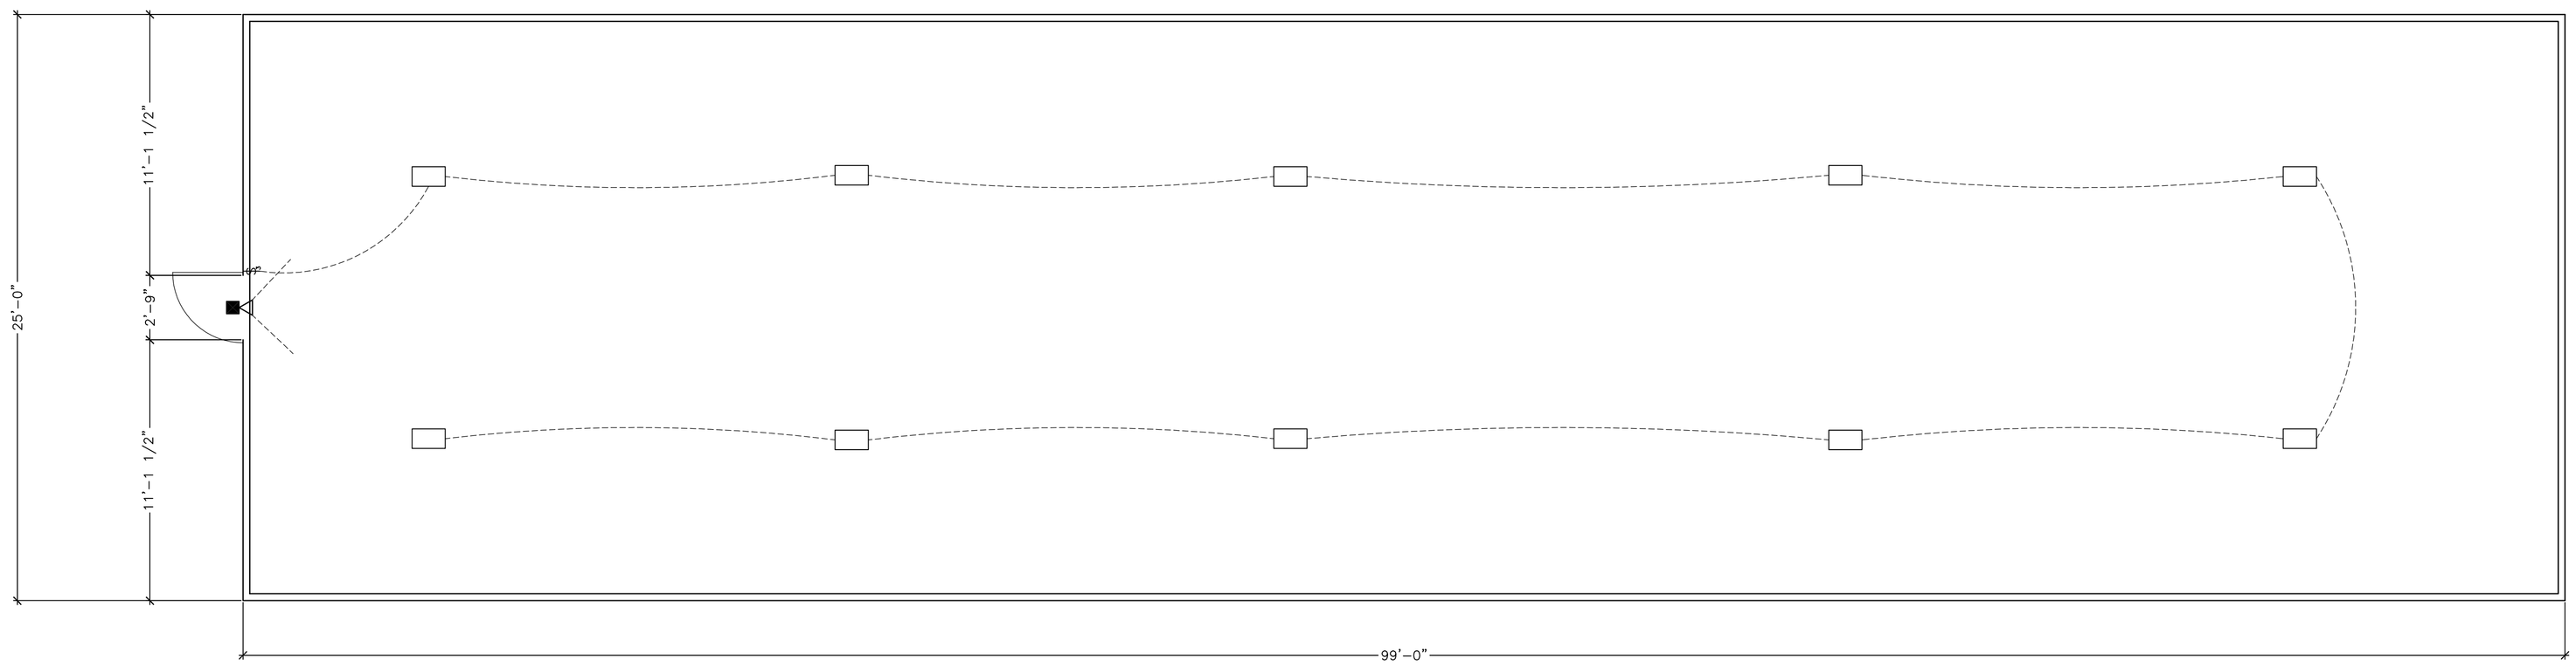

1 GREENHOUSE IMMATURE PLANT NURSERY

SEE MFG. SPECIFICATIONS FOR GREENHOUSE DETAILS

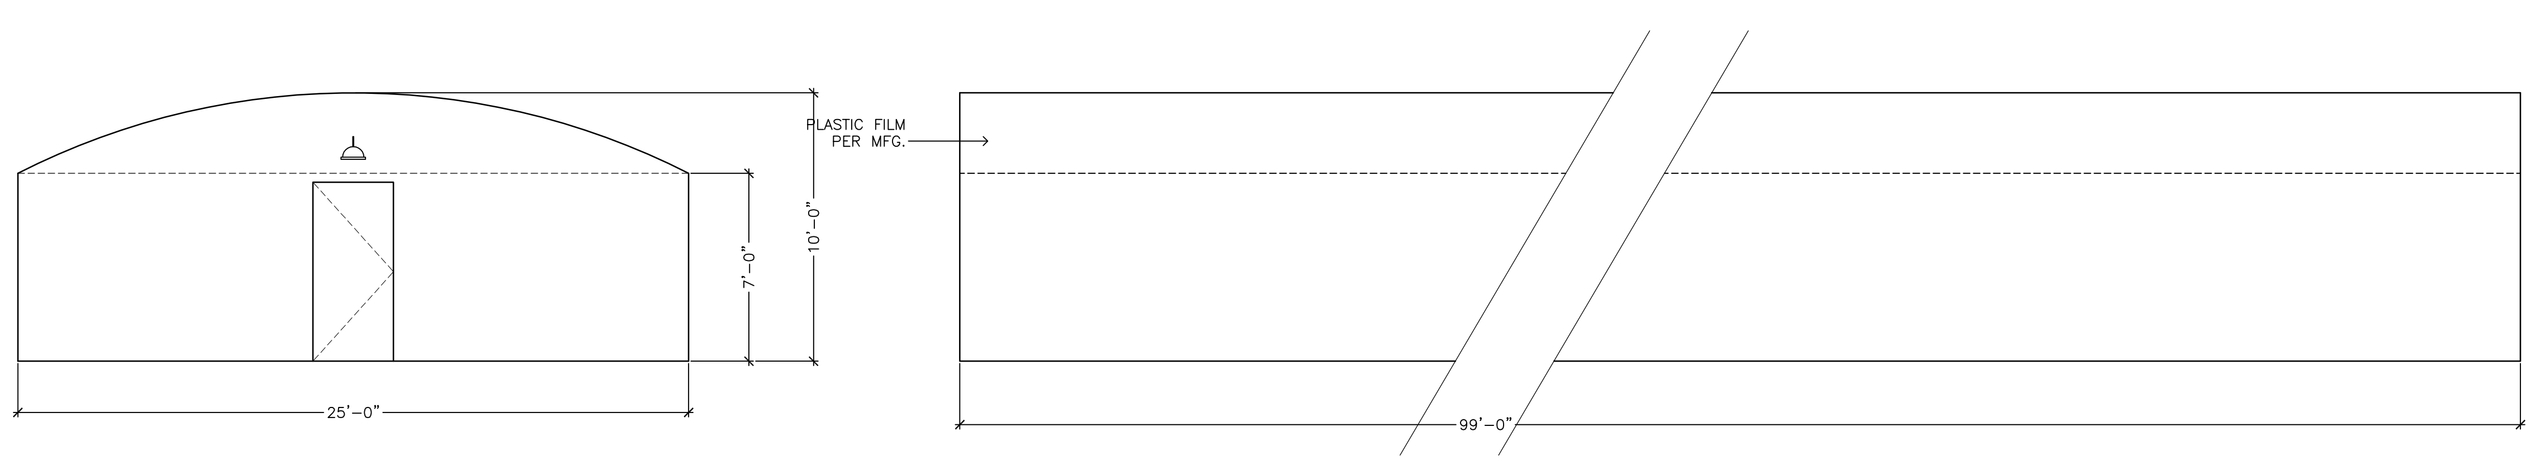

2 ELEVATIONS AND SECTION

SYMBOLS

(10) 100 WATT LED LIGHTS

HTR — MODINE HD125AS0121 PROPANE HEATER OR EQUAL. MOUNTING PER MFG. INSTRUCTIONS

SURVEILLANCE CAMERA
MIN. 1080 PIXEL
WATER-PROOF I-66 MIN.
COLOR CAPABLE

PHOTOVOLTAIC
MOTION SECURITY LIGHT
100 WATT LED
SHIELDED AND DOWNFACING

NURSERY FLOOR PLAN/ELEVATIONS

SUNNY S RANCH, LLC

VINCENT PRICE DESIGN GROUP
BUILDING DESIGNERS — CONSULTANT
3720 MAIN STREET KELSEYVILLE CA 95451
PHONE (707)279-2525 CELL (707)489-0766 — vpdg@pacific.net

DRAWING NOT VALID UNLESS STAMPED

REVIEW	INITIAL	DATE	DATE: APRIL 2020
PRELIMINARY			
PLANNING			
BLDG PERMIT			
GENERAL BID			SCALE: 1/4"=1'
PERMIT REV'S			JOB: 04082020
CONSTRUCTION Do not use drawing for construction unless initialed			SHEET 4 OF 12 A1.2

D:\Construction Documents\Pat Site Plans\Sanders\A1.2 IMMATURE PLANT NURSERY and Elevations.dwg, 7/6/2021 10:43:52 AM