BOUNDARY COURSES

1. N11°51'49"E - 278.00'
2. N89°58'57"E - 20.21'
3. N30°10'00"E - 94.71'
4. N68°09'17"E - 44.93'
5. N24°12'00"E - 31.20'
6. N66°46'51"E - 102.75'
7. N0°00'55"W - 60.00'
8. N17°47'19"W - 52.17'
9. N54°57'05"E - 11.78'
10. S61°32'56E - 84.68'
11. S77°21'13"E - 331.63'
12. S12°30'03"W - 205.34'
13. S81°39'25"W - 88.34'
14. S11°33'04"W - 62.69'
15. N78°26'56"W - 10.00'
16. N11°33'04E - 124.88'
17. N77°21'13"W - 153.85'
18. S12°38'47"W - 10.00'
19. N77°21'13"W - 10.00'
20. N12°38'47"E - 10.00'
21. N77°21'13"W - 118.80'
22. S57°10'24"W - 52.99'
23. S12°34'09"W - 65.59'
24. S77°25'51"E - 71.40'
25. S12°34'09"W - 17.18'
26. S77°25'51"E - 64.61'
27. S12°34'09"W - 94.20'
28. S77°25'51"E - 56.98'
29. S57°42'36"W - 98.05'
30. N77°25'51"W - 18.68'
31. S12°34'09"W - 75.00'
32. N77°25'51"W - 15.00'
33. S12°34'09"W - 24.01'
34. S77°25'51"E- 106.14'
35. N57°44'56"E - 43.81'
36. S32°15'04"E - 49.82'
37. N57°44'56"E - 5.00'
38. S32°15'04E - 60.35'
39. S17°13'02"W - 58.18'
40. S58°25'52"W - 91.17'
41. N89°30'56"W - 14.15'
42. N39°08'45"W - 28.34'
43. N17°33'21"W - 12.28'
44. S72°30'49"W - 59.78'
45. N16°28'30"W - 92.31'
46. N12°46'43"E - 69.24'
47. N77°25'51"W - 155.56'

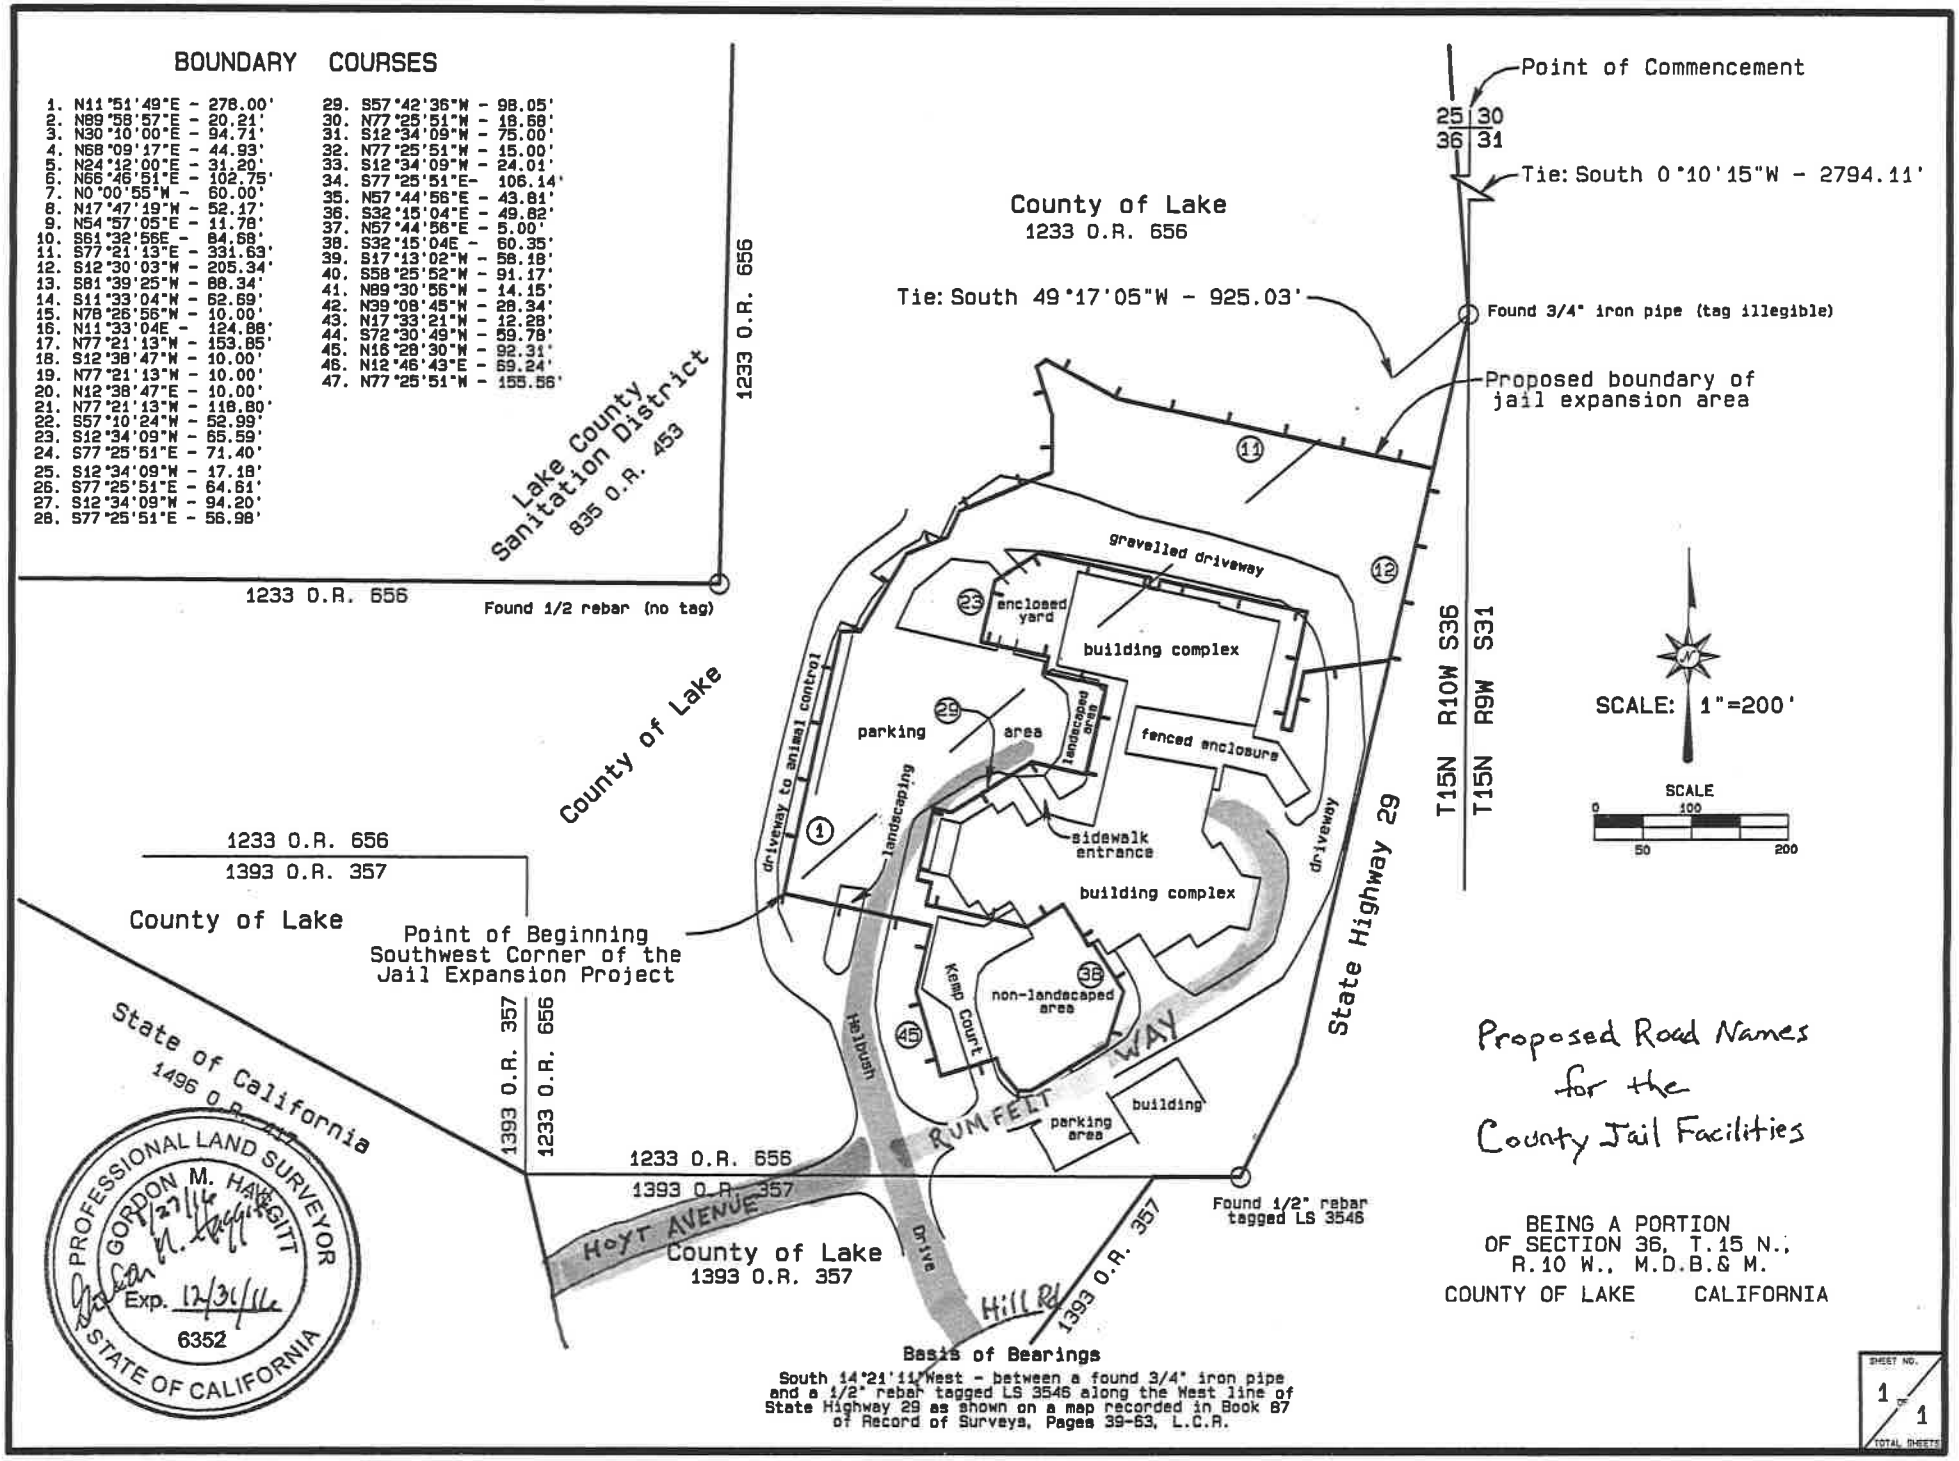

Proposed Road Names for the County Jail Facilities

BEING A PORTION
OF SECTION 36, T.15 N.,
R.10 W., M.D.B.& M.
COUNTY OF LAKE CALIFORNIA

Basis of Bearings

South 14°21'11"West - between a found 3/4" iron pipe and a 1/2" rebar tagged LS 3546 along the West line of State Highway 29 as shown on a map recorded in Book 87 of Record of Surveys, Pages 39-63, L.C.R.

SHEET NO. 1 OF 1 TOTAL SHEETS