Exhibit 2

Scotts Valley Energy Corp Appeal

TENTATIVE PARCEL MAP

OF

PARCEL 2 OF THAT CERTAIN PARCEL MAP FILED FOR RECORD IN BOOK 10 OF PARCEL MAPS AT PAGE 5 FILED DECEMBER 15 1975

IAKE COUNTY CALIFORNIA

MARCH 2021

A.P.N. 009-021-07

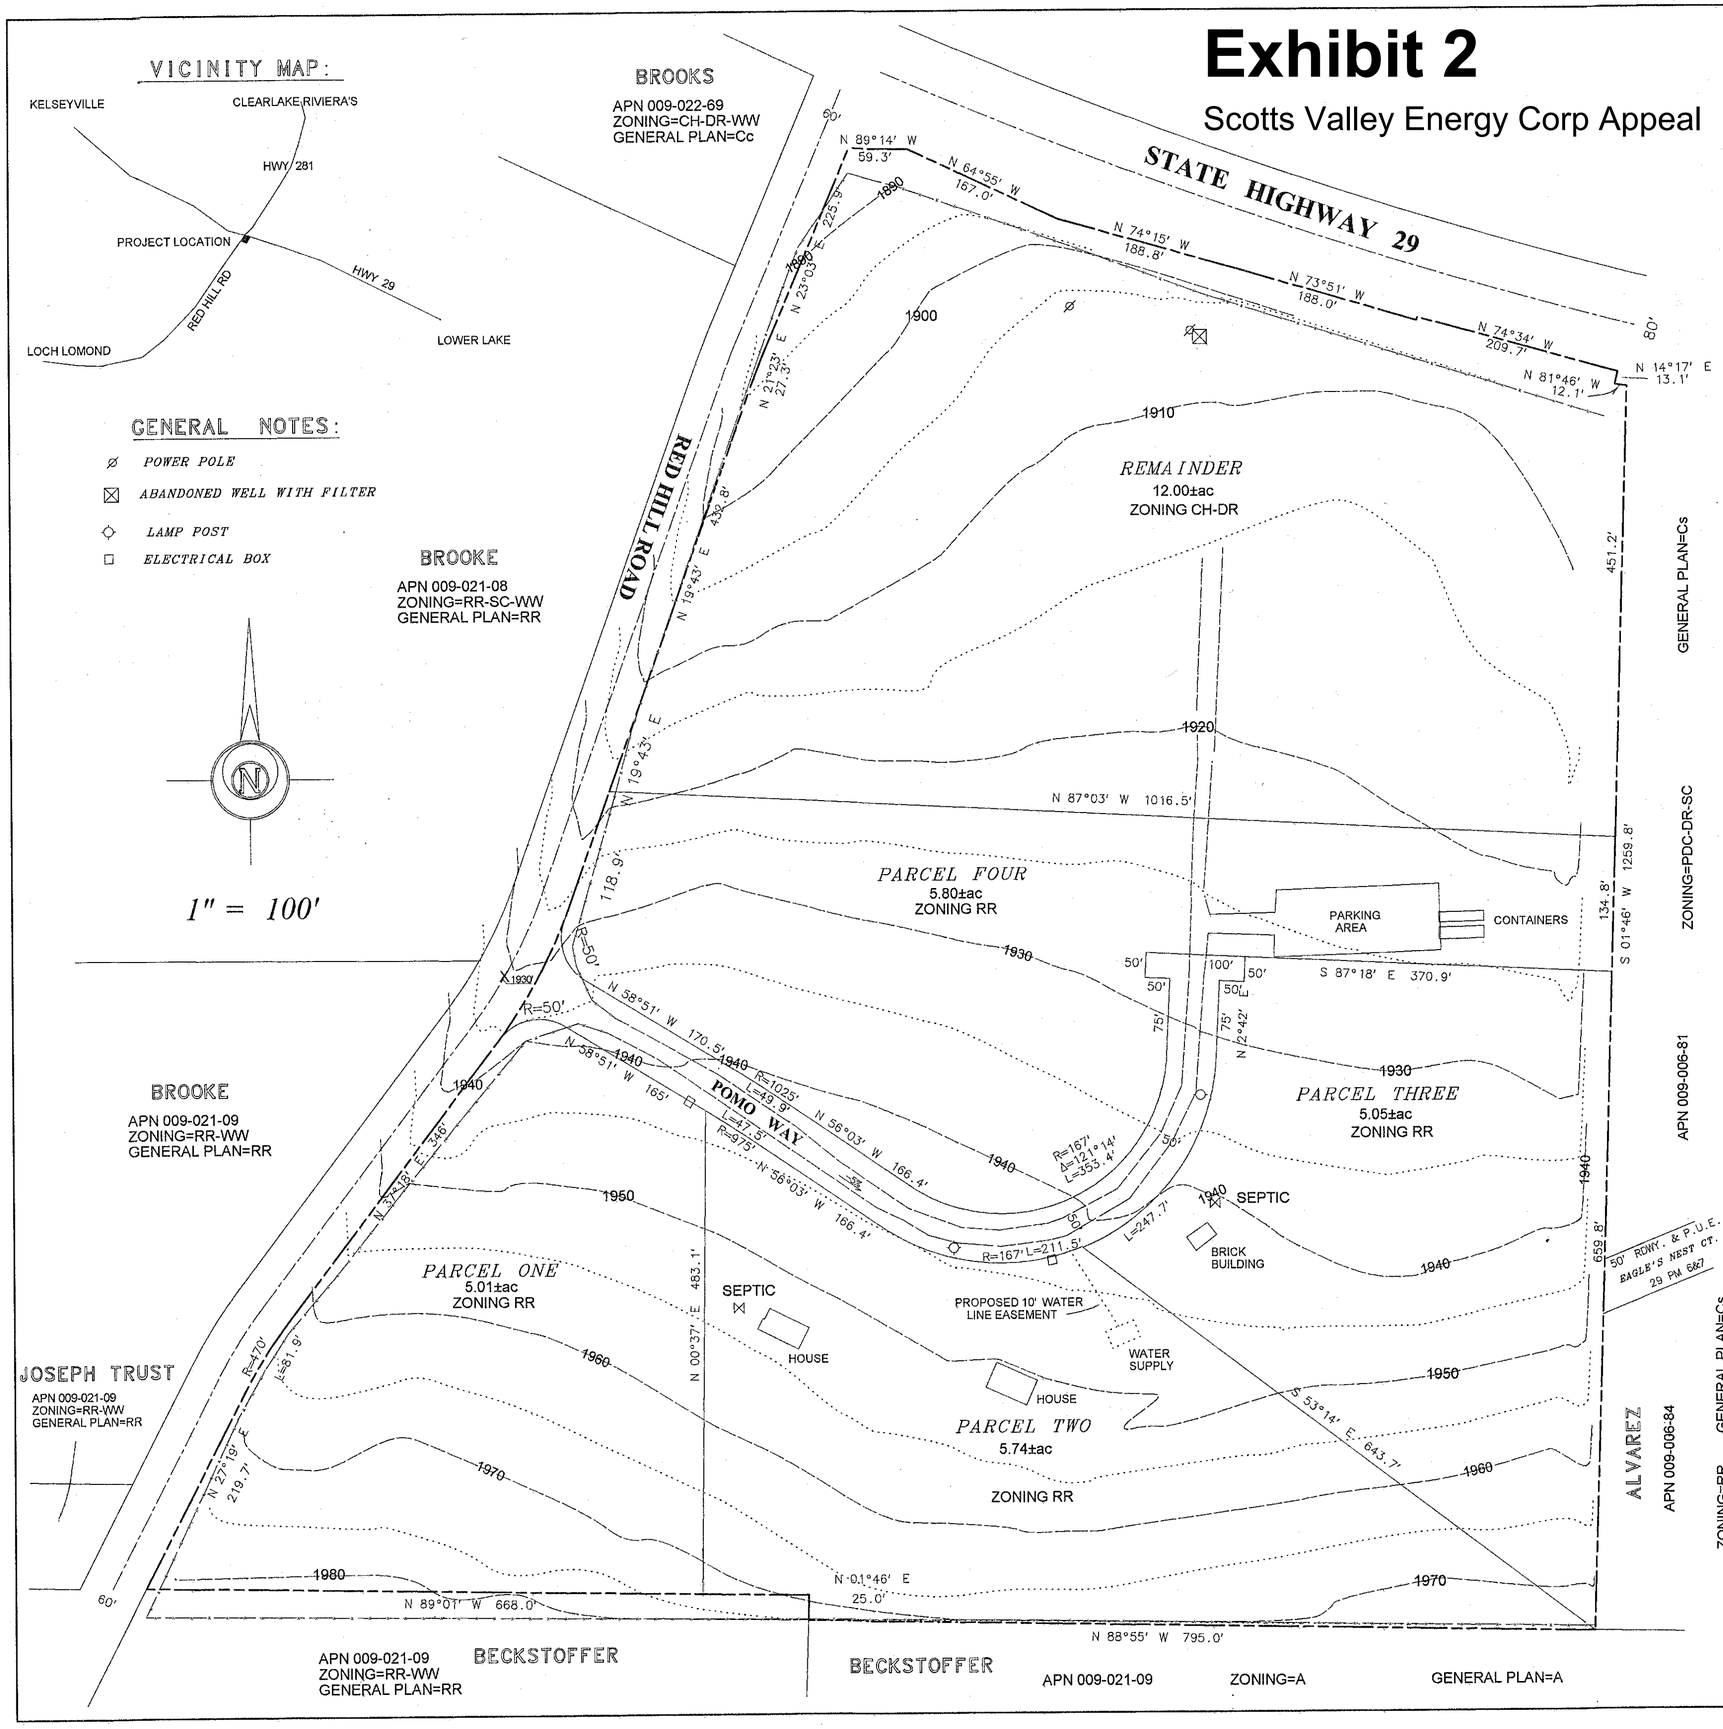

GENERAL NOTES:

OWNER:

SCOTT'S VALLEY BAND of POMO INDIANS
1002 PARALLEL DRIVE
LAKEPORT CA. 95453
707 533-2870
AGENT:
Thomas Jordan
EMAIL: thomas.jordan@sv-nsn.gov

SANITARY SEWER:
PRIVATE SEPTIC

PUBLIC UTILITY:
P.G. & E.

FIRE DISTRICT:
KELSEYVILLE FIRE DISTRICT

SCHOOL DISTRICT:
KELSEYVILLE

TELEPHONE COMPANY:
AMERICAN TELEPHONE AND TELEGRAGH

WATER:
PRIVATE WELL

GENERAL PLAN:
RURAL RESIDENTIAL & COMMUNITY COMMERCIAL

ZONING:
RURAL RESIDENTIAL & COMMERCIAL HIGHWAY-DR

STATEMENTS:

1) ALL NECESSARY EASEMENTS TO ACCOMMODATE ALL UTILITIES, WATER, SEWER AND STORM DRAIN WILL BE DEDICATED BY OWNER.
2) BOUNDARY SHOWN IS COMPILED FROM RECORD DATA PER 10 PM 05 & DOC.# 1996015933.
3) NO PARCELS ARE SUBJECT TO INUNDATION.
4) TOPOGRAPHIC INFORMATION FROM FIELD DATA.
5) CONTOUR INTERVAL = 10'.
6) ALL EXISTING EASEMENTS LOCATED IN RIGHT OF WAY OF ST. HWY. 29 & RED HILL ROAD.
7) POMO WAY TO CONTAIN UTILITY EASEMENTS AND OFFERED FOR DEDICATION.
8) HOMES ARE SOLAR POWERED.
9) ACCESS TO REMAINDER FROM RED HILL ROAD.

AVERAGE CROSS SLOPE

PARCEL ONE = 7.5%
PARCEL TWO = 6.3%
PARCEL THREE = 7.3%
PARCEL FOUR = 5.7%
REMAINDER = 5.0%

REVISION #2 10-05-2022
REVISION #1 07-22-2022

SHEET 1 OF 1

Focal Point
6760 BUCKEYE AVE.
KELSEYVILLE, CA 95451
EMAIL; focalpointfp@gmail.com
JOB # 2110-02TENTATIVE CELL (707)349-5500